Name of work : Improvements to Roads and Drains at MS Palya & Surrounding Roads in Ward No. 11 Vidyaranyapura Sub Division. Est Cost Rs -49.00 Lakhs
(JOB No 011-16-000001)

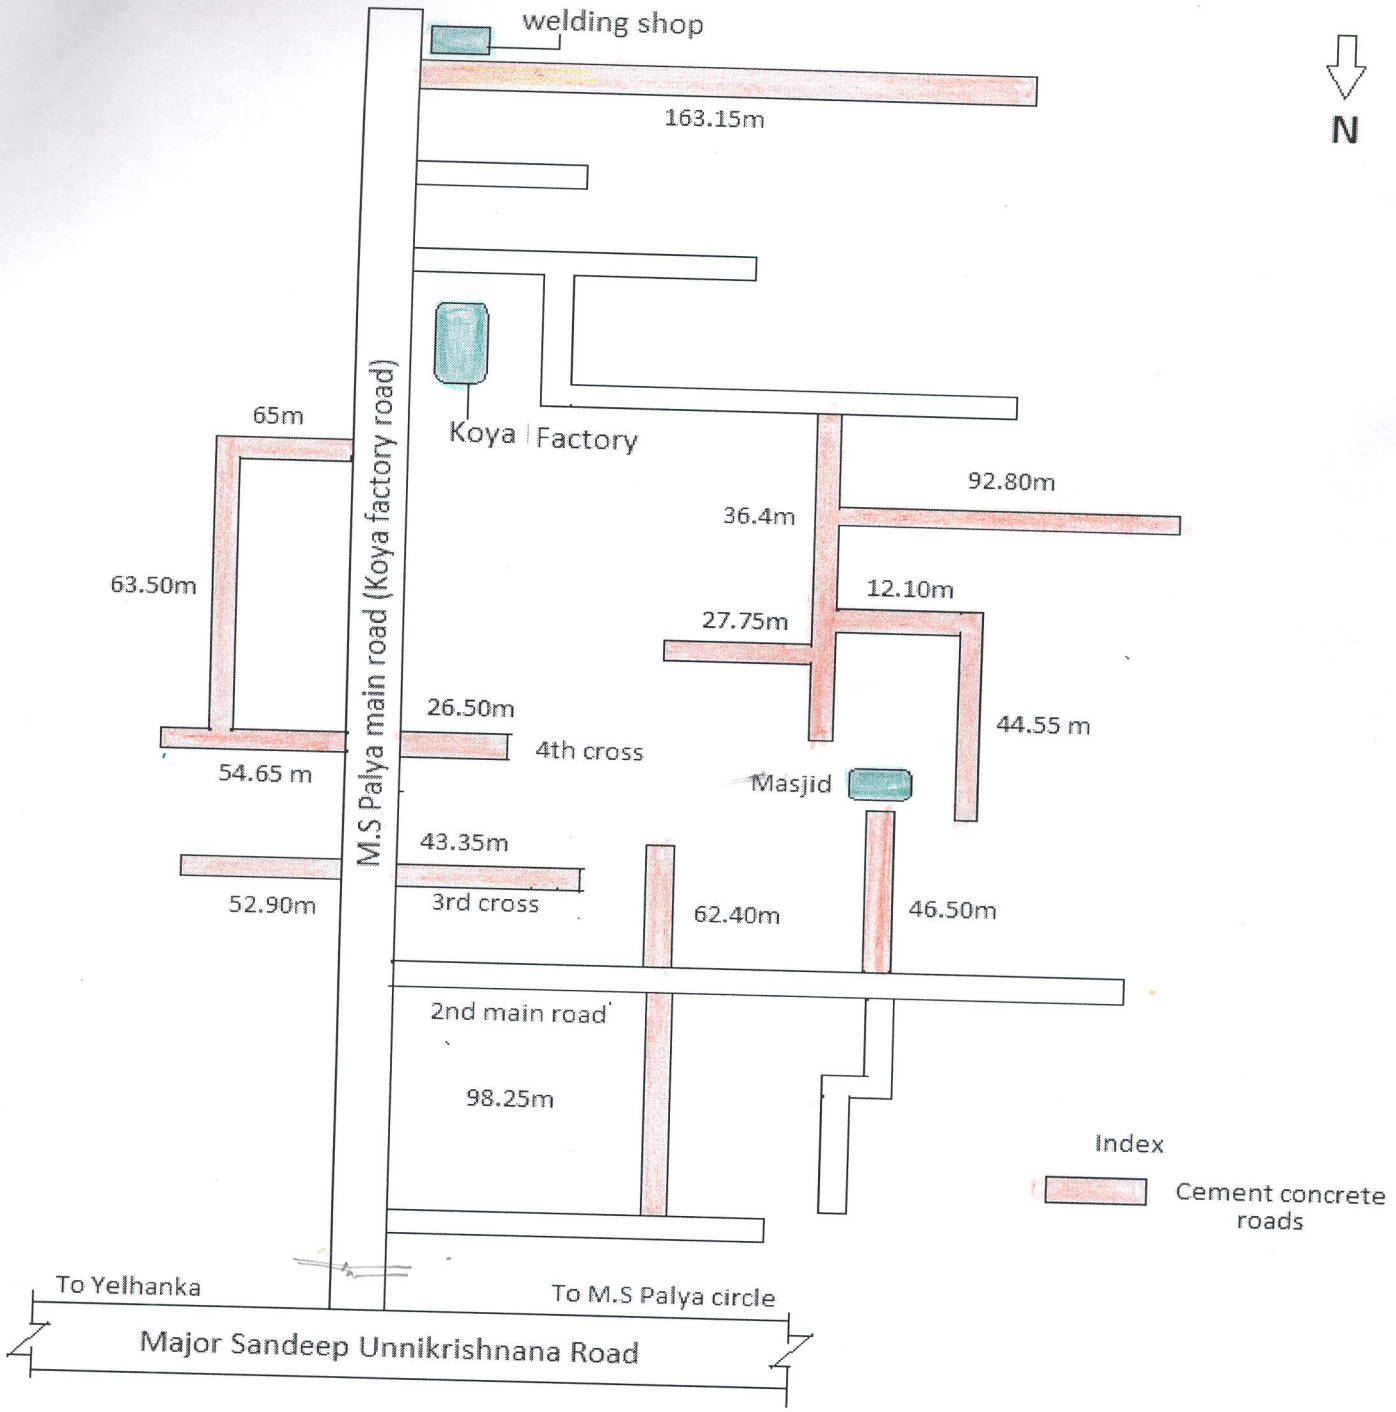

Assistant Engineer
Ward No 11

Assistant Executive Engineer
Vidyaranyapura Sub Division